© 2016 SIMONTON SWAIKA BLACK ARCHITECTS, INC.

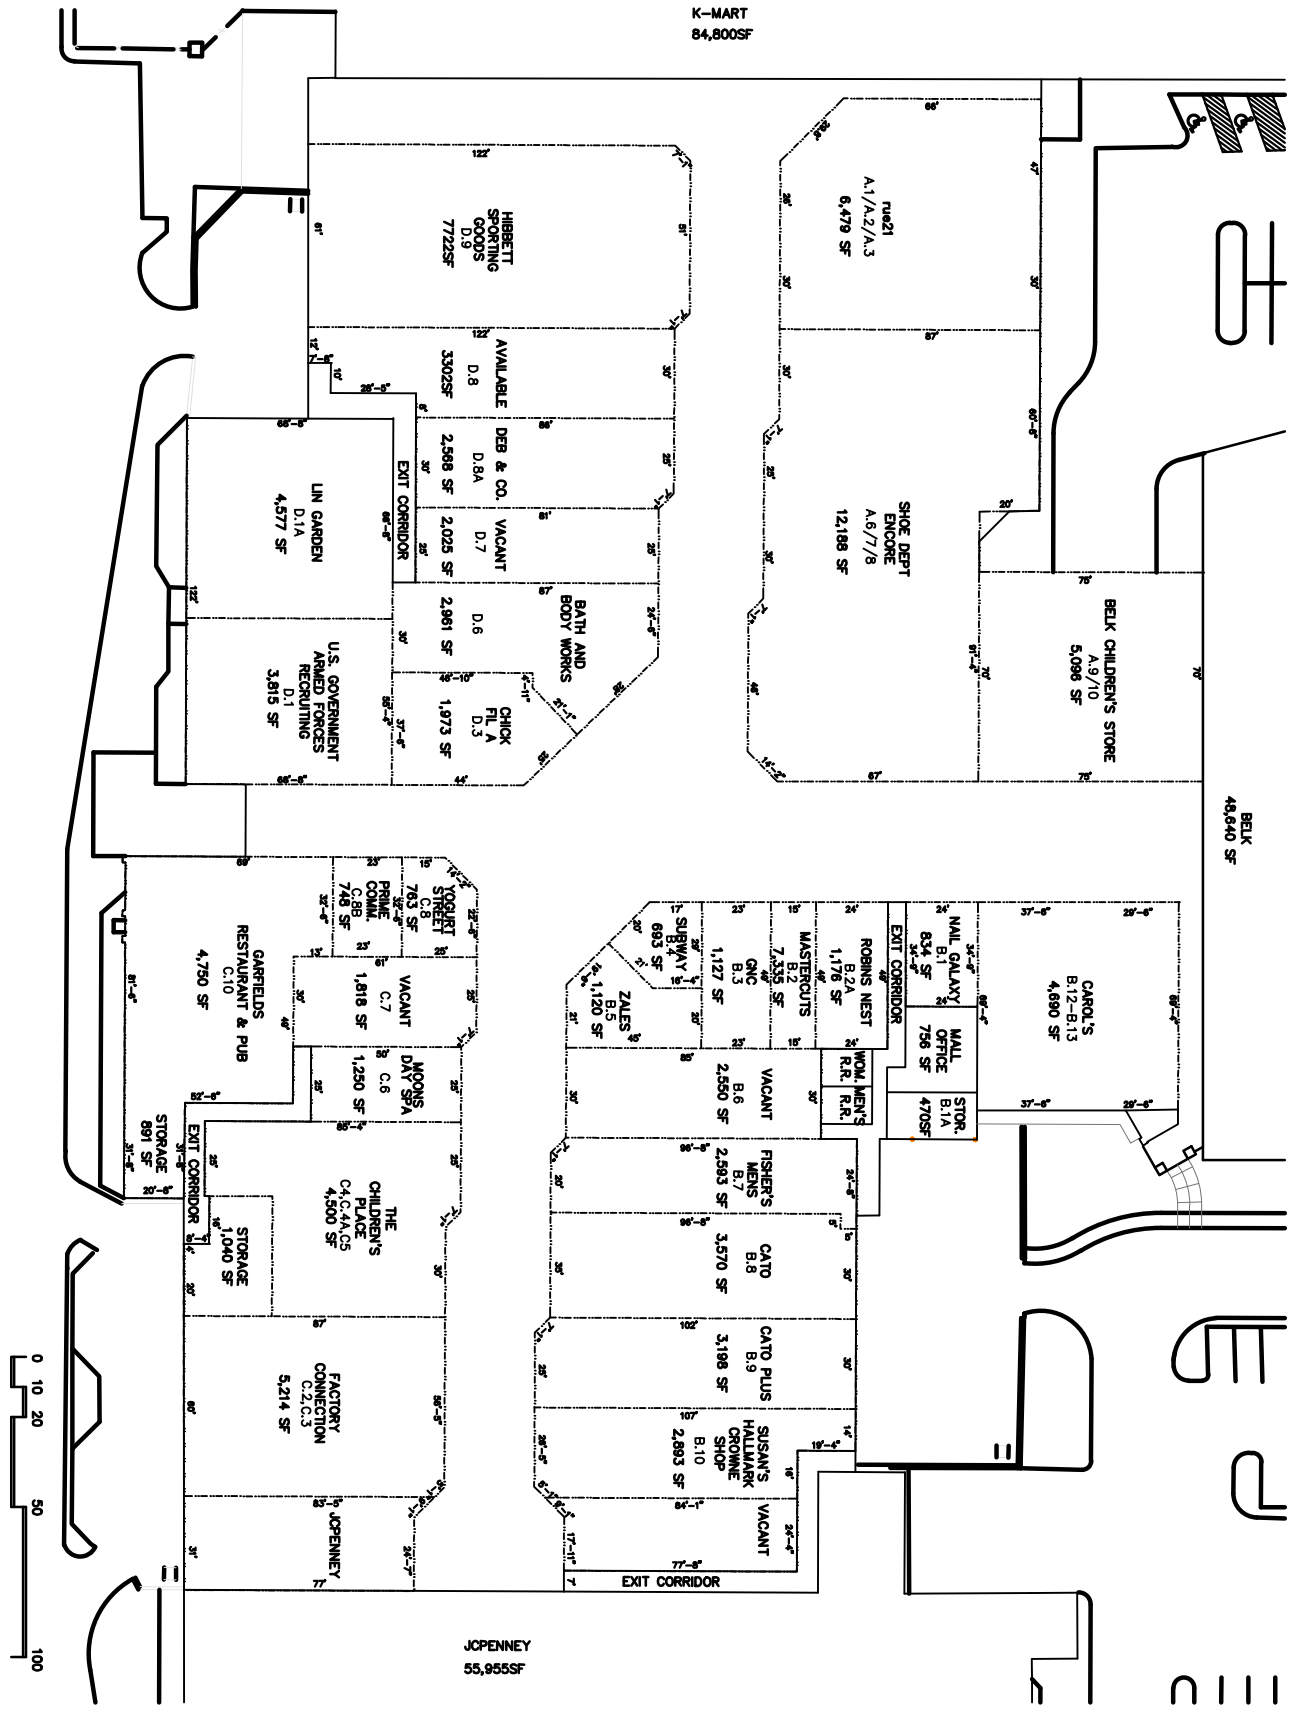

SHEET TITLE: LEASE PLAN		
SHEET NO.: LP-1	PROJECT NO.: 1419 SCALE: 1/64" = 1'-0" DATE: 3-17-2016	JASPER MALL SHARP REALTY & MANAGEMENT LLC JASPER, ALABAMA

SIMONTON SWAIKA BLACK